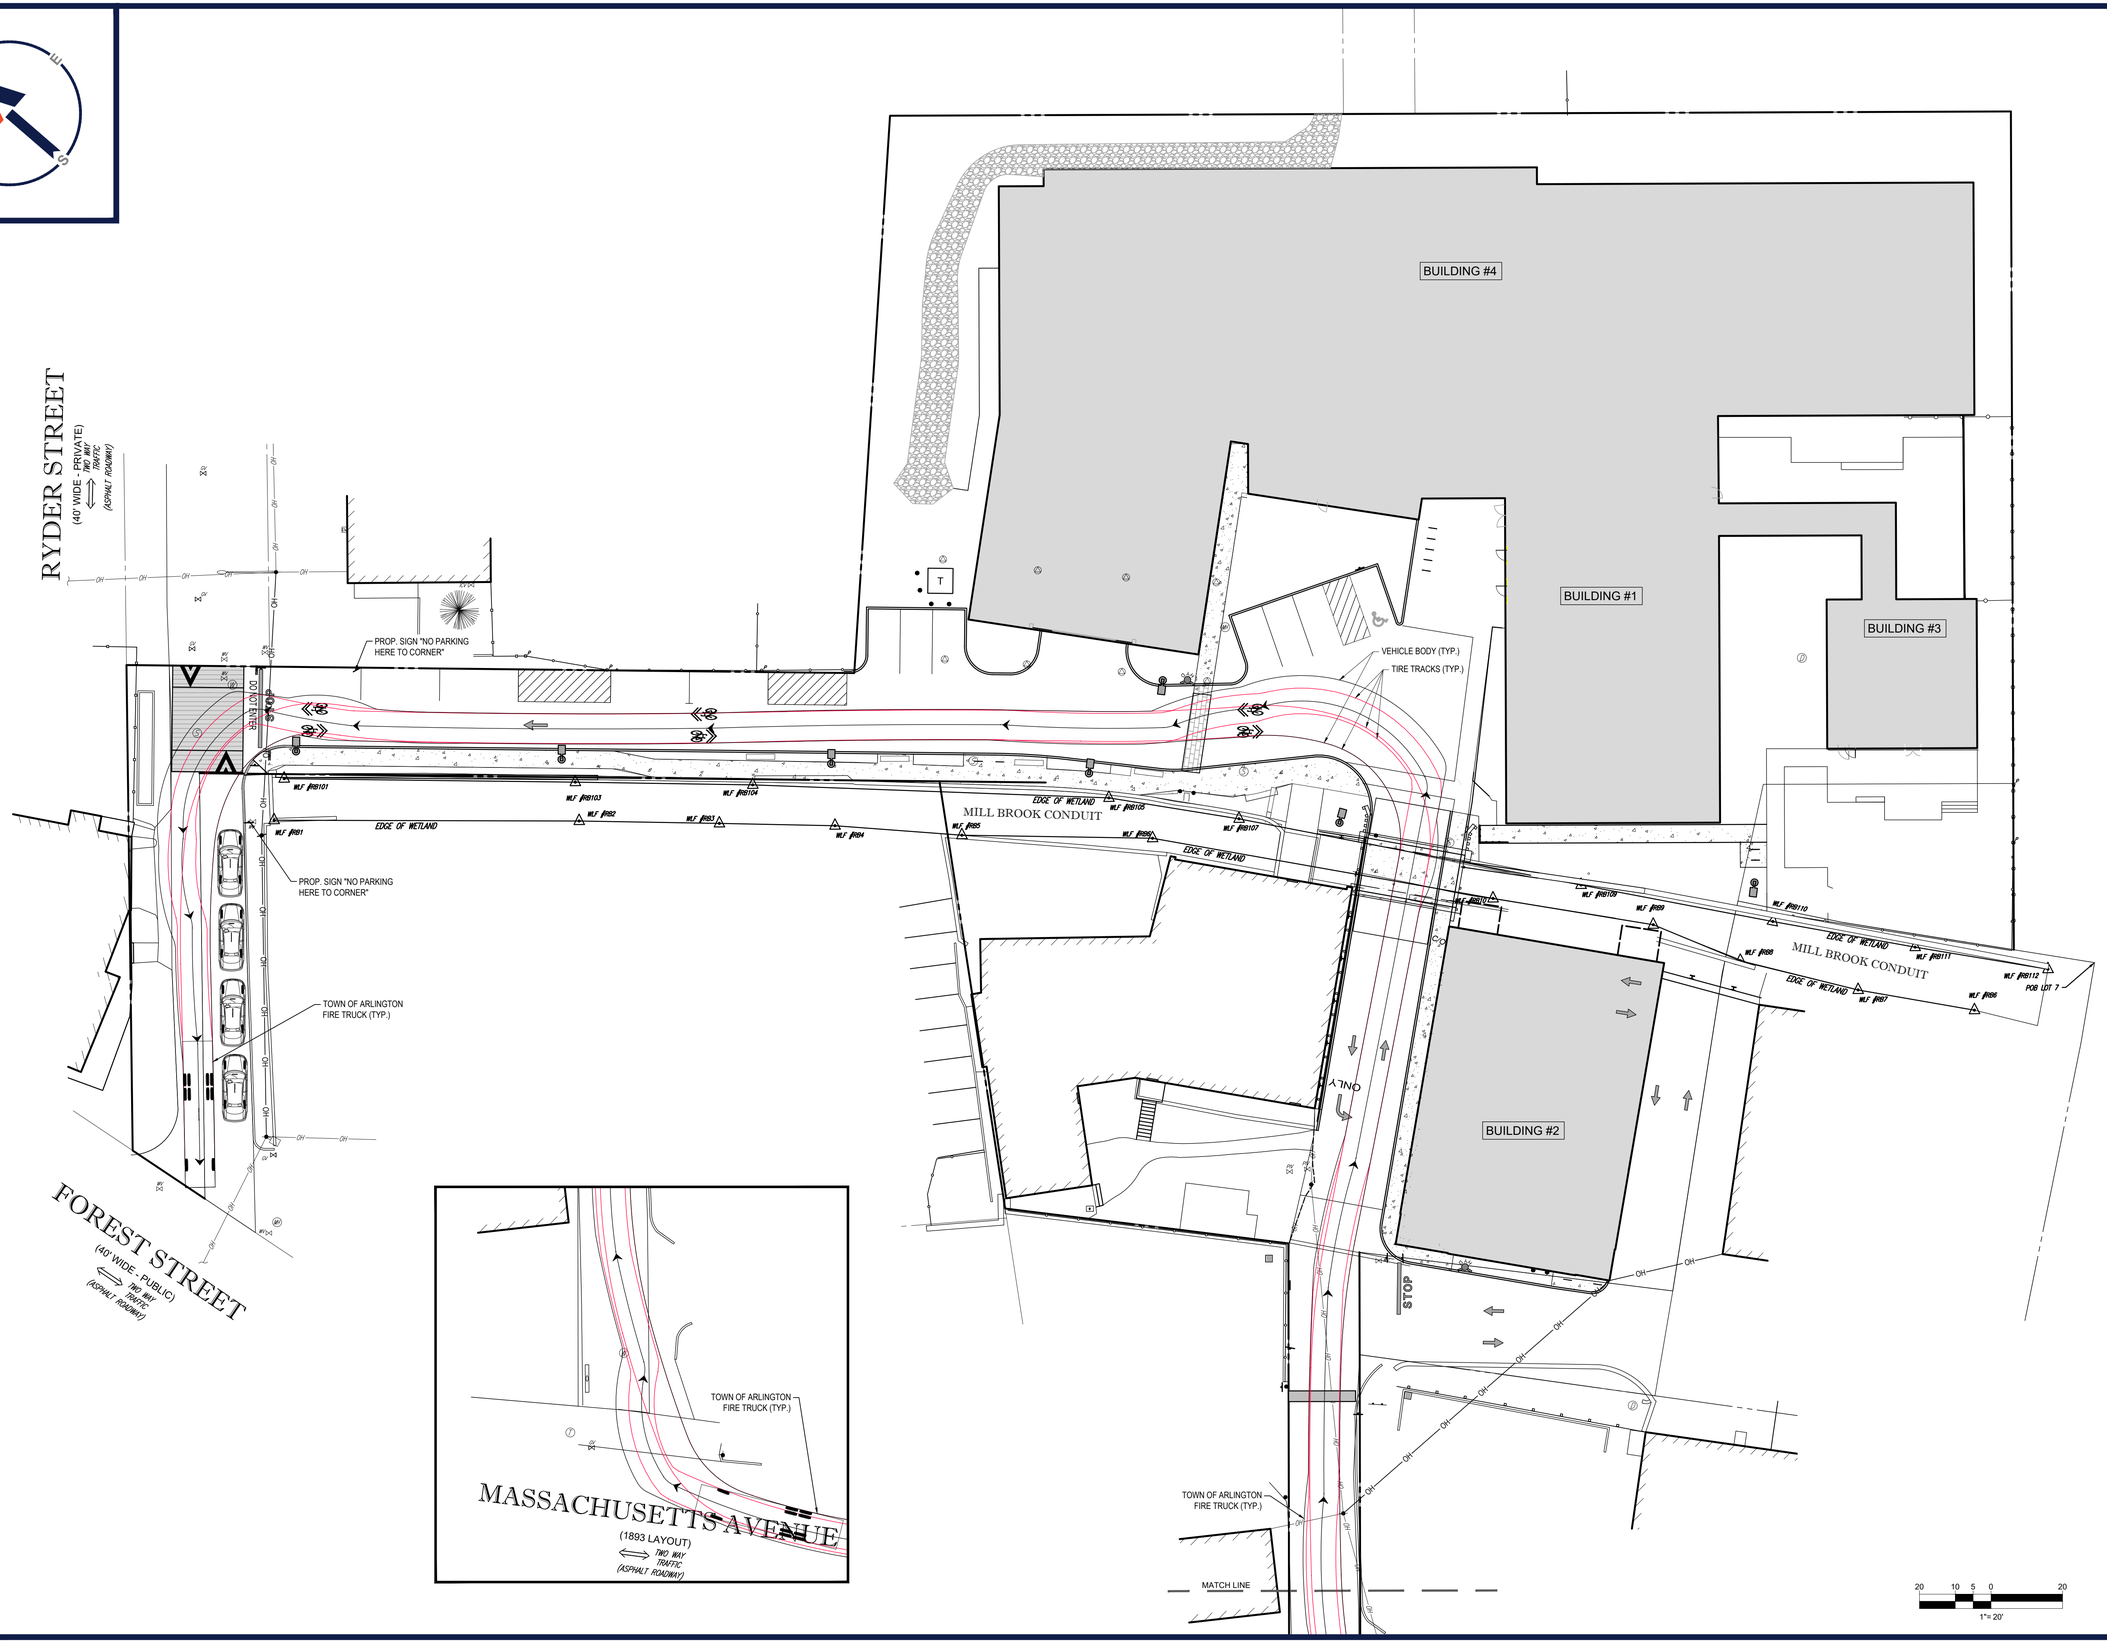

P:\191W\191330\DRAWINGS\PLAN SETS\REV8 1.19 UNITW\191330-CVL-8-----LAYOUT EX-FD FIRE TRUCK

BOHLER

SITE CIVIL AND CONSULTING ENGINEERING
LAND SURVEYING
PROGRAM MANAGEMENT
LANDSCAPE ARCHITECTURE
SUSTAINABLE DESIGN
PERMITTING SERVICES
TRANSPORTATION SERVICES

THE DESIGN, CIVIL DESIGN AND CONTENT OF THESE PLANS ARE PROPRIETARY AND SHALL NOT BE USED OR LOANED FOR ANY PURPOSE, WITHOUT THE WRITTEN AUTHORIZATION FROM BOHLER. ONLY APPROVED PLANS SHALL BE UTILIZED FOR CONSTRUCTION PURPOSES.
© BOHLER

REVISIONS

REV	DATE	COMMENT	DRAWN BY / CHECKED BY
1	3/10/20	REVISED BUILDING 2 & GRADING	BPB / JMJ
2	06/15/20	SITE PLAN & GRADING	AWP / JMJ
3	07/15/20	CONSERVATION COMMISSION	AWP / JMJ
4	08/21/20	CONSTRUCTION PHASING	AWP / JMJ
5	10/05/20	ZBA SUBMITTAL PROGRESS SET	AWP / JMJ
6	04/01/21	ZBA COMMENT RESPONSE	AWP / RMM
7	04/13/21	UPDATED SIGNAGE	CFD / RMM
8	05/13/21	WATER LINE AND SIGNAGE	AWP / RMM

811 Know what's below. Call before you dig.
ALWAYS CALL 811
It's fast. It's free. It's the law.

PERMIT SET

THIS DRAWING IS INTENDED FOR MUNICIPAL AND/OR AGENCY REVIEW AND APPROVAL. IT IS NOT INTENDED AS A CONSTRUCTION DOCUMENT UNLESS INDICATED OTHERWISE.

PROJECT No.:	W191330
DRAWN BY:	AWP
CHECKED BY:	JMJ
DATE:	02/17/2020
CAD I.D.:	W191330-CVL-8

PROJECT:

PROPOSED SITE PLAN DOCUMENTS

FOR

1165R MASS MA PROPERTY LLC

PROPOSED RESIDENTIAL DEVELOPMENT

**1165R MASSACHUSETTS AVE.
MIDDLESEX COUNTY
TOWN OF ARLINGTON, MA
MAP #57, BLOCK #2, LOT #10B
AND PART OF LOT #15**

BOHLER
352 TURNPIKE ROAD
SOUTHBOROUGH, MA 01772
Phone: (508) 480-9900
Fax: (508) 480-9080
www.BohlerEngineering.com

J.G. SWERLING
PROFESSIONAL ENGINEER
MASSACHUSETTS LICENSE No. 41697
NEW HAMPSHIRE LICENSE No. 14695
MAINE LICENSE No. 13816
CONNECTICUT LICENSE No. 39785
RHODE ISLAND LICENSE No. 11425

SHEET TITLE:

FIRE TRUCK TURNING EXHIBIT

SHEET NUMBER:

EX-FD

REVISION 8 - 05/13/21